TOWN OF MILLWOOD

ARGONNE ROAD CORRIDOR STUDY

DRAFT CORRIDOR IMPROVEMENT OPTION 2
4 LANE WITH TURN POCKETS

NOVEMBER 12, 2007

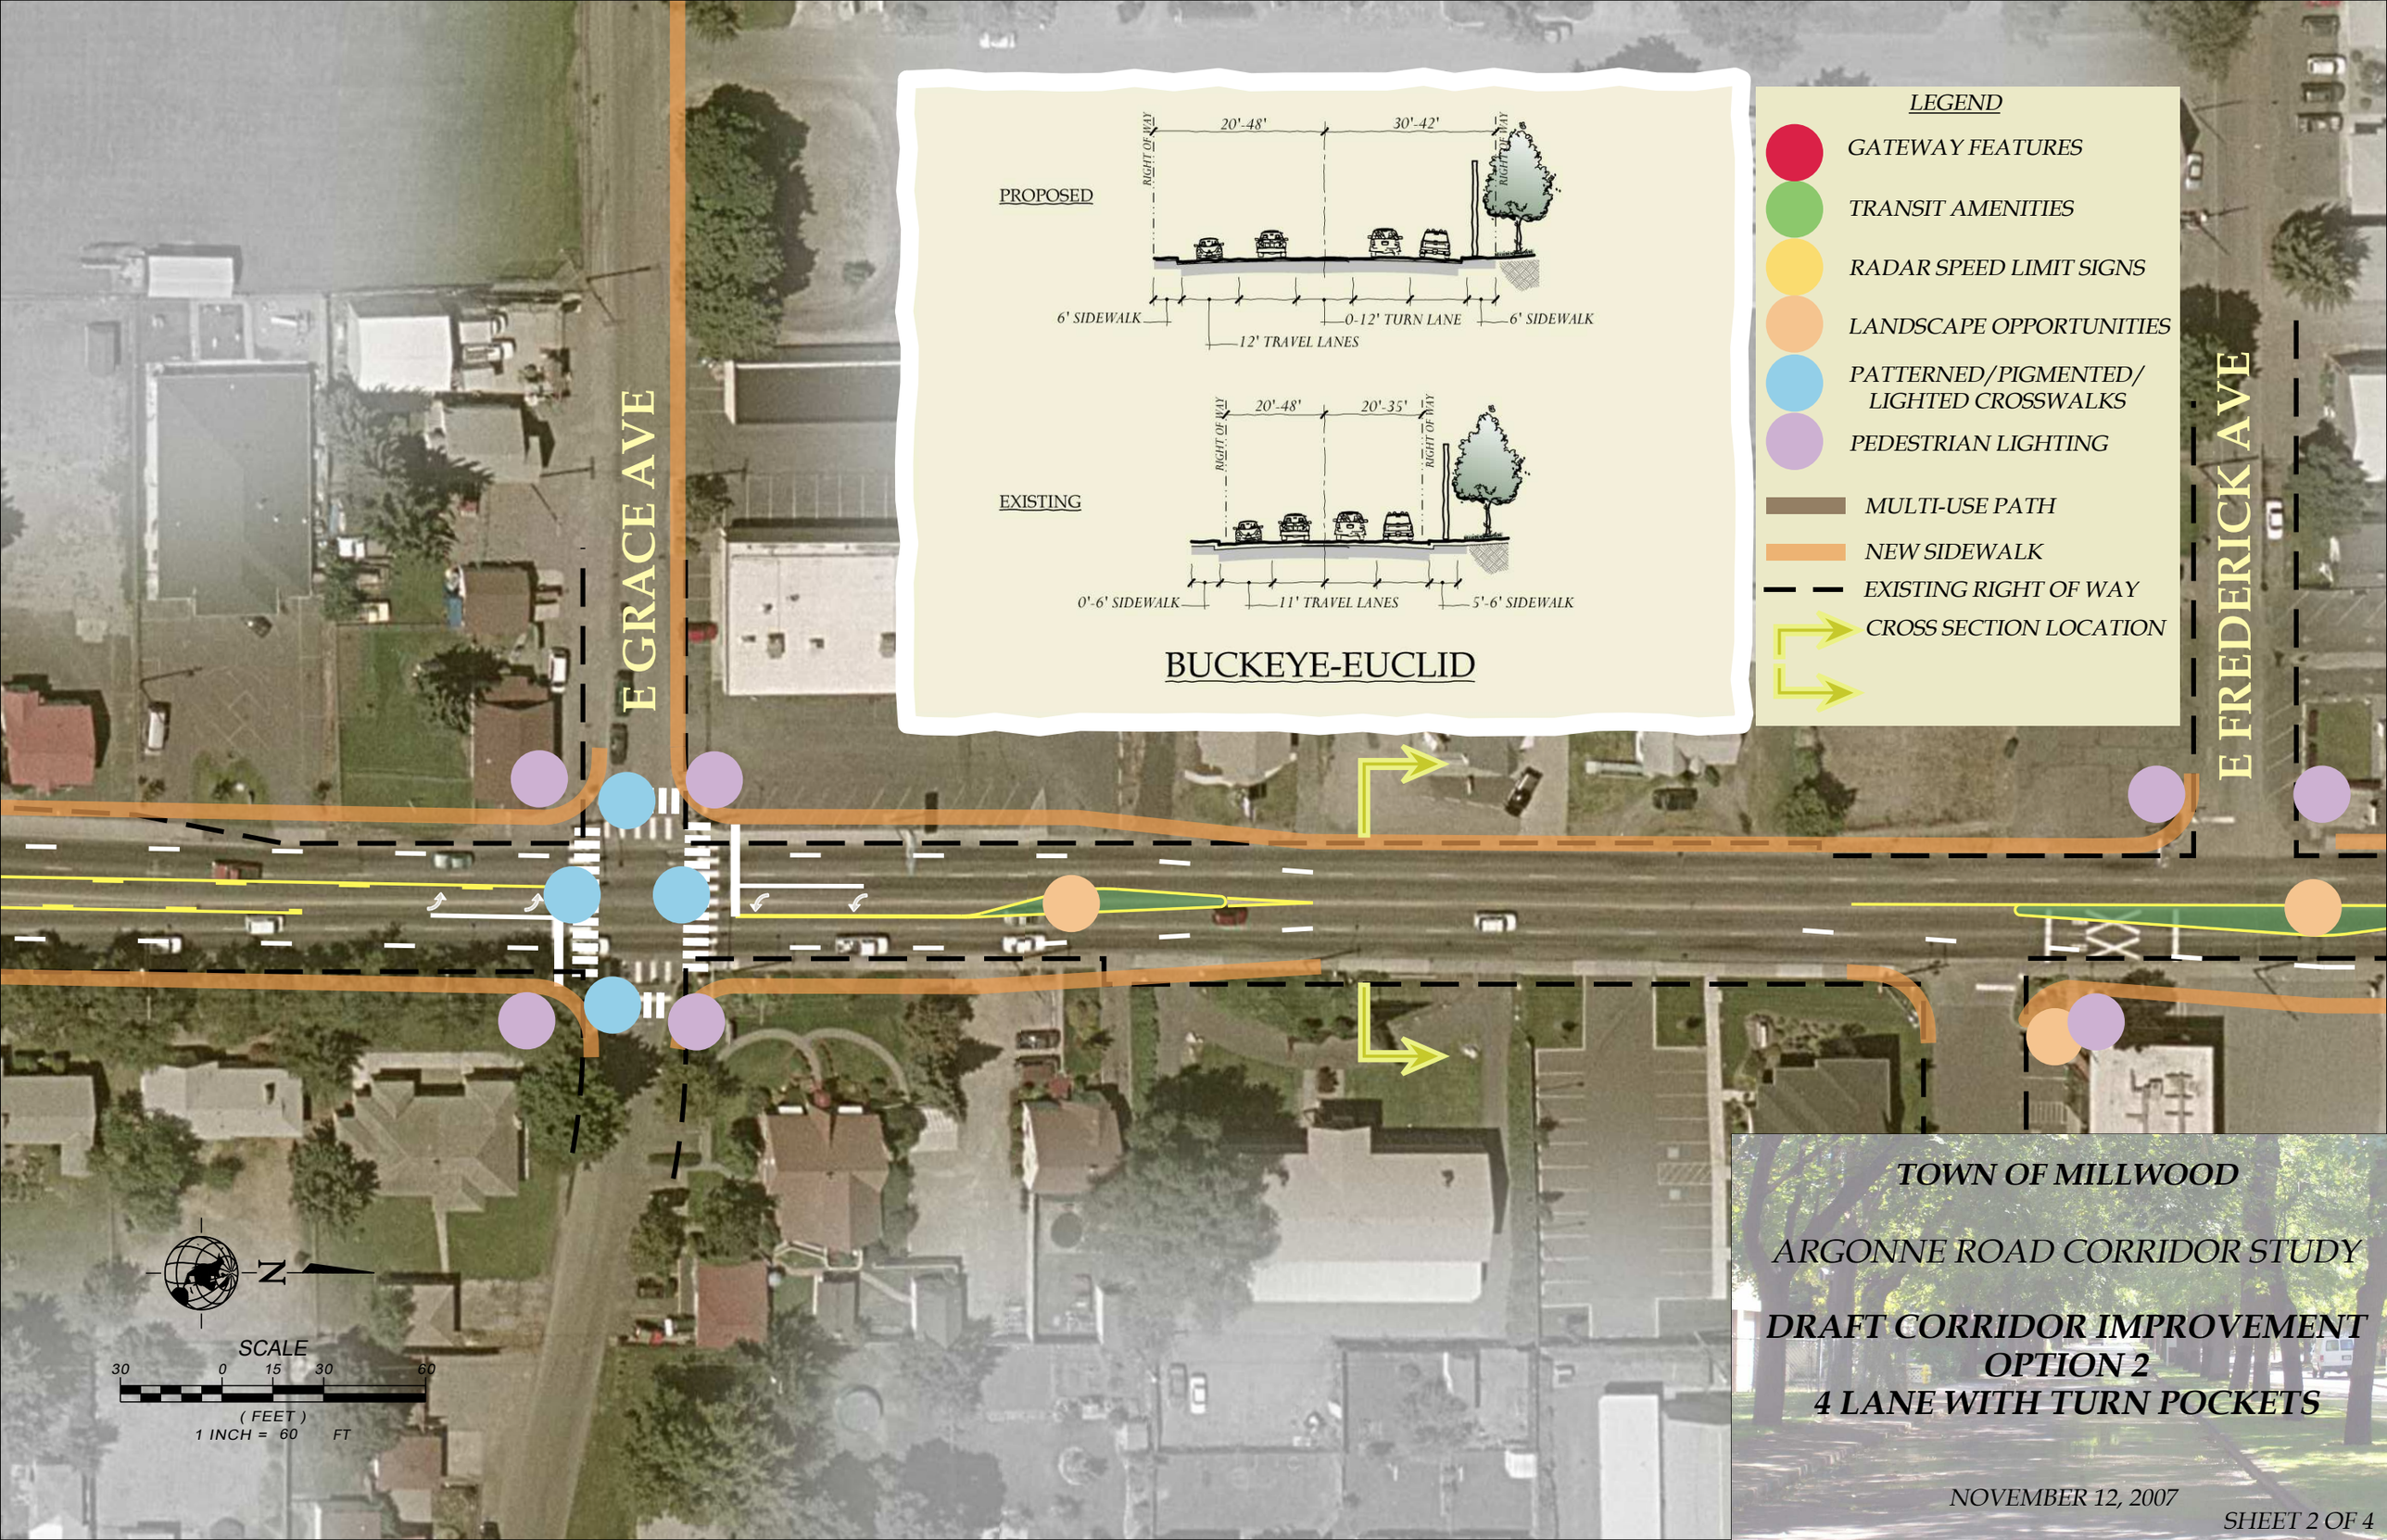

TOWN OF MILLWOOD

ARGONNE ROAD CORRIDOR STUDY

DRAFT CORRIDOR IMPROVEMENT OPTION 2
4 LANE WITH TURN POCKETS

NOVEMBER 12, 2007

SHEET 2 OF 4

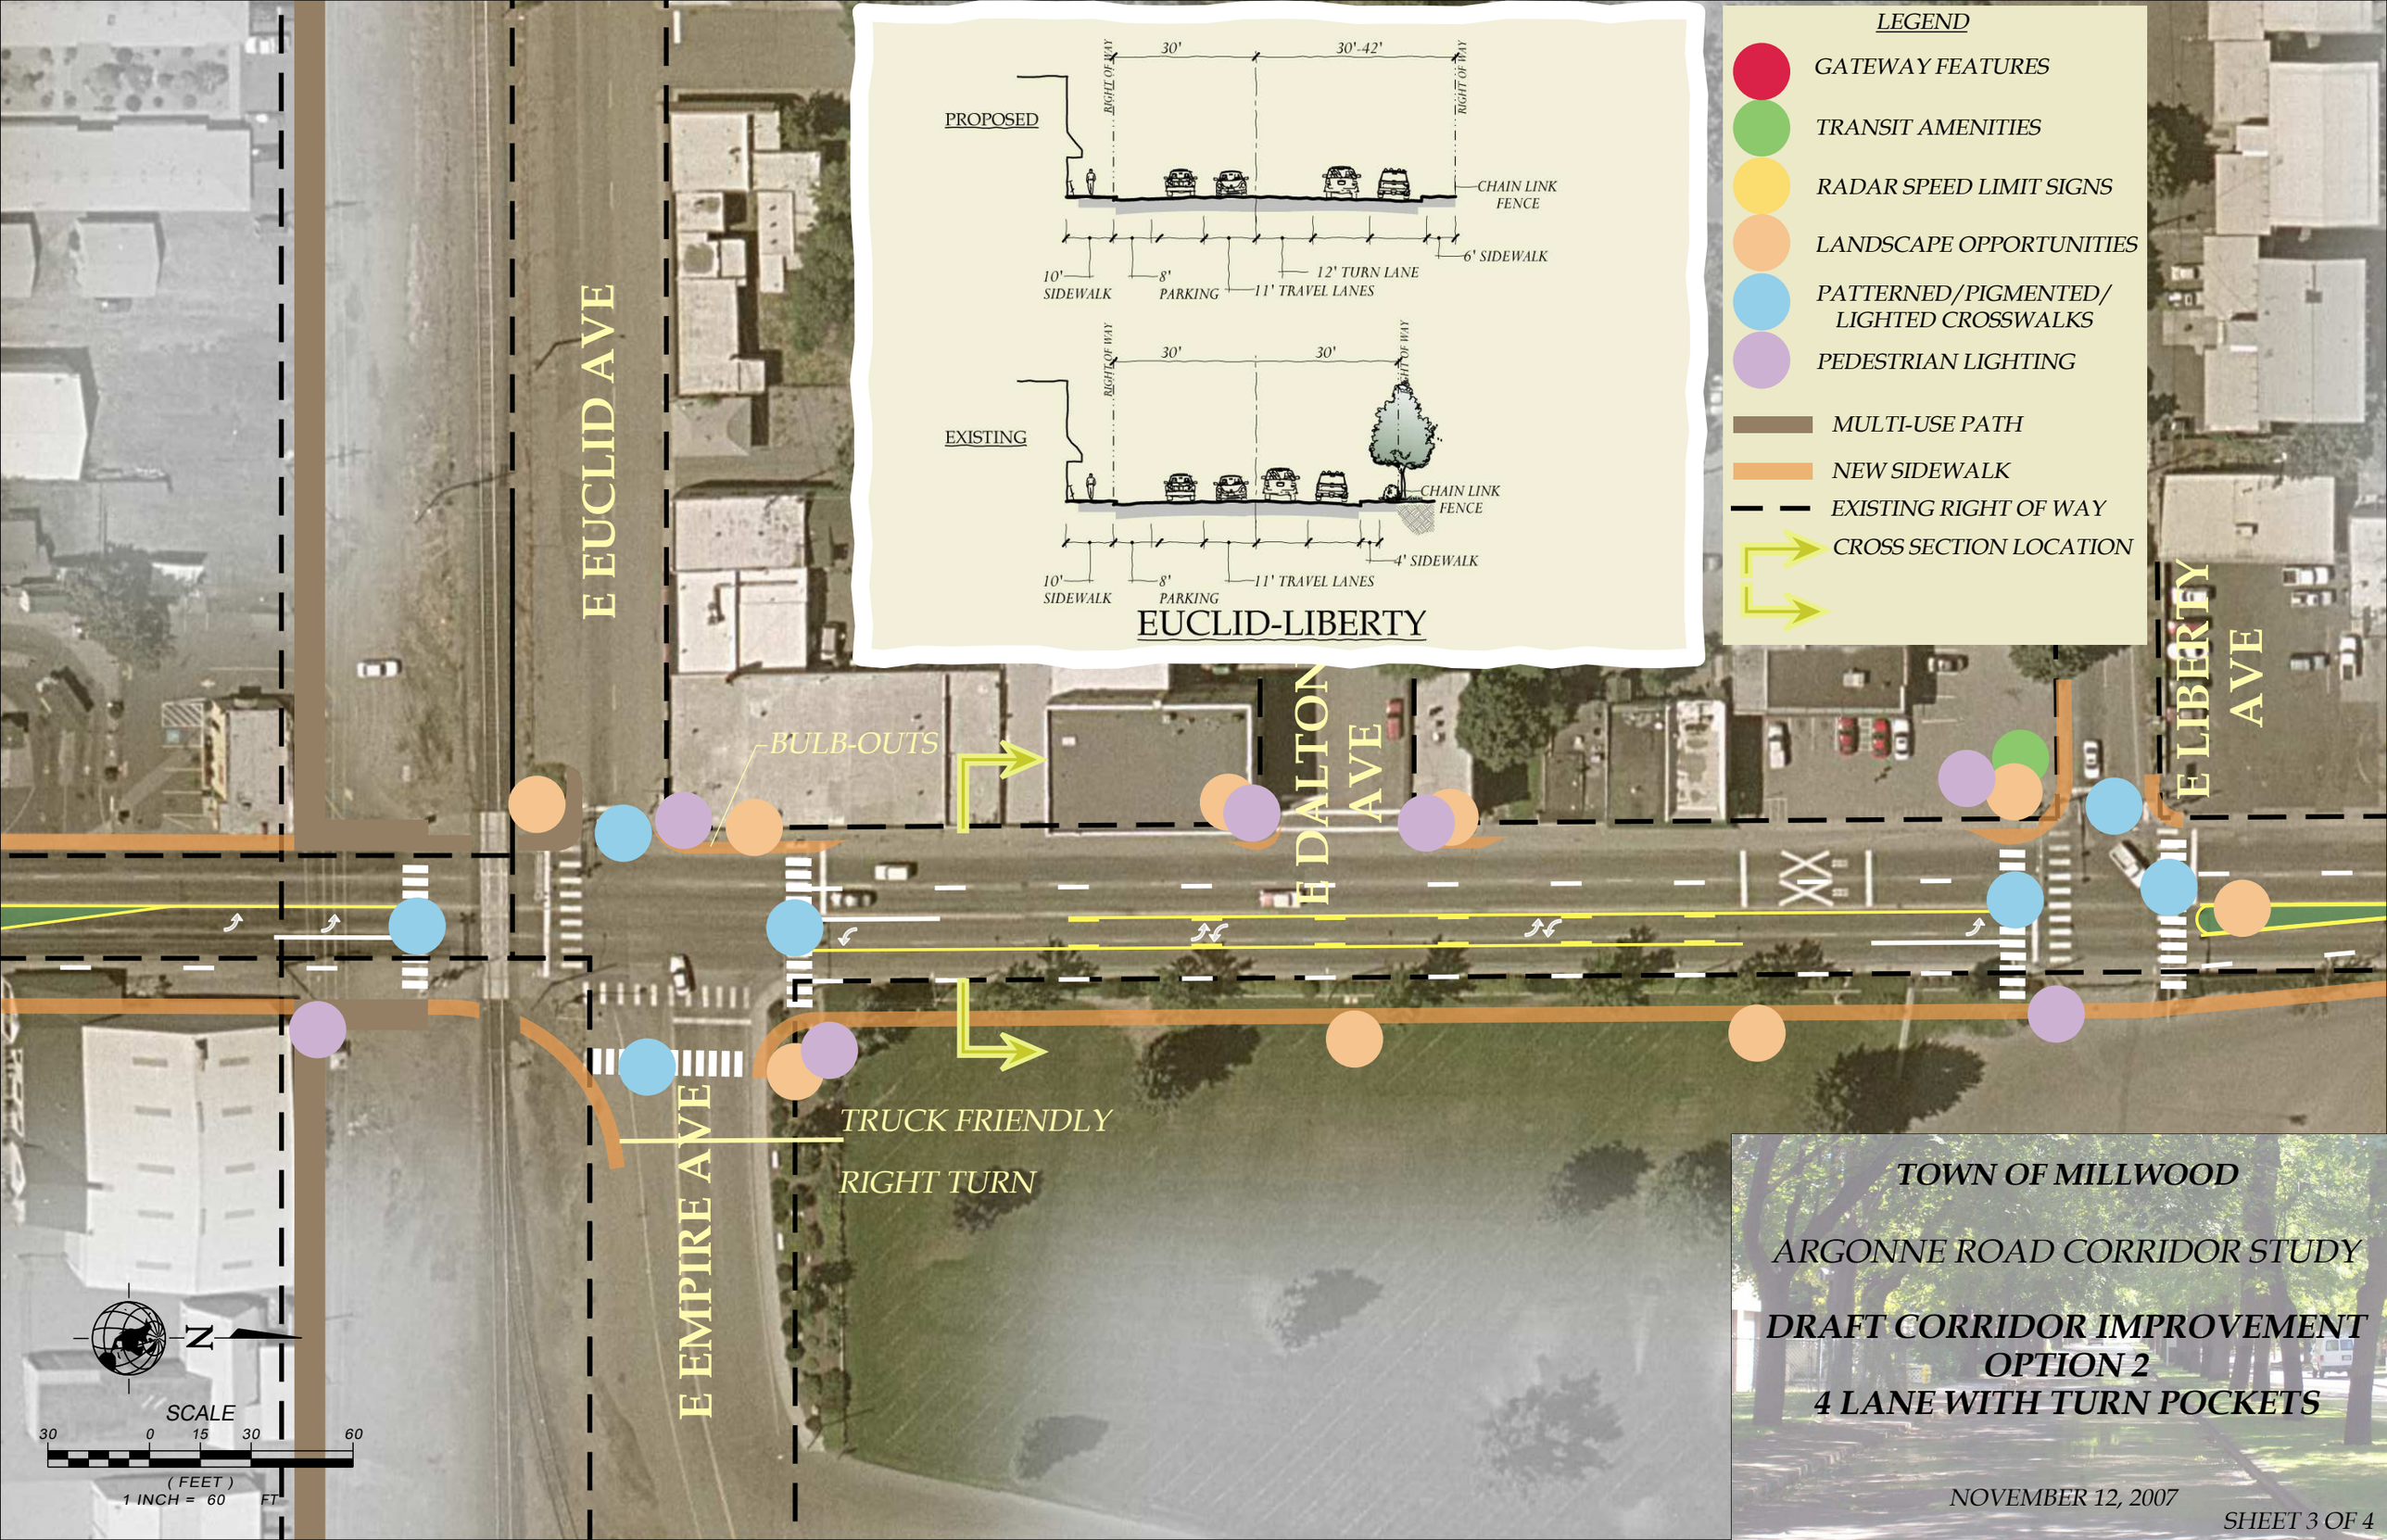

TOWN OF MILLWOOD

ARGONNE ROAD CORRIDOR STUDY

DRAFT CORRIDOR IMPROVEMENT OPTION 2
4 LANE WITH TURN POCKETS

NOVEMBER 12, 2007

SHEET 3 OF 4

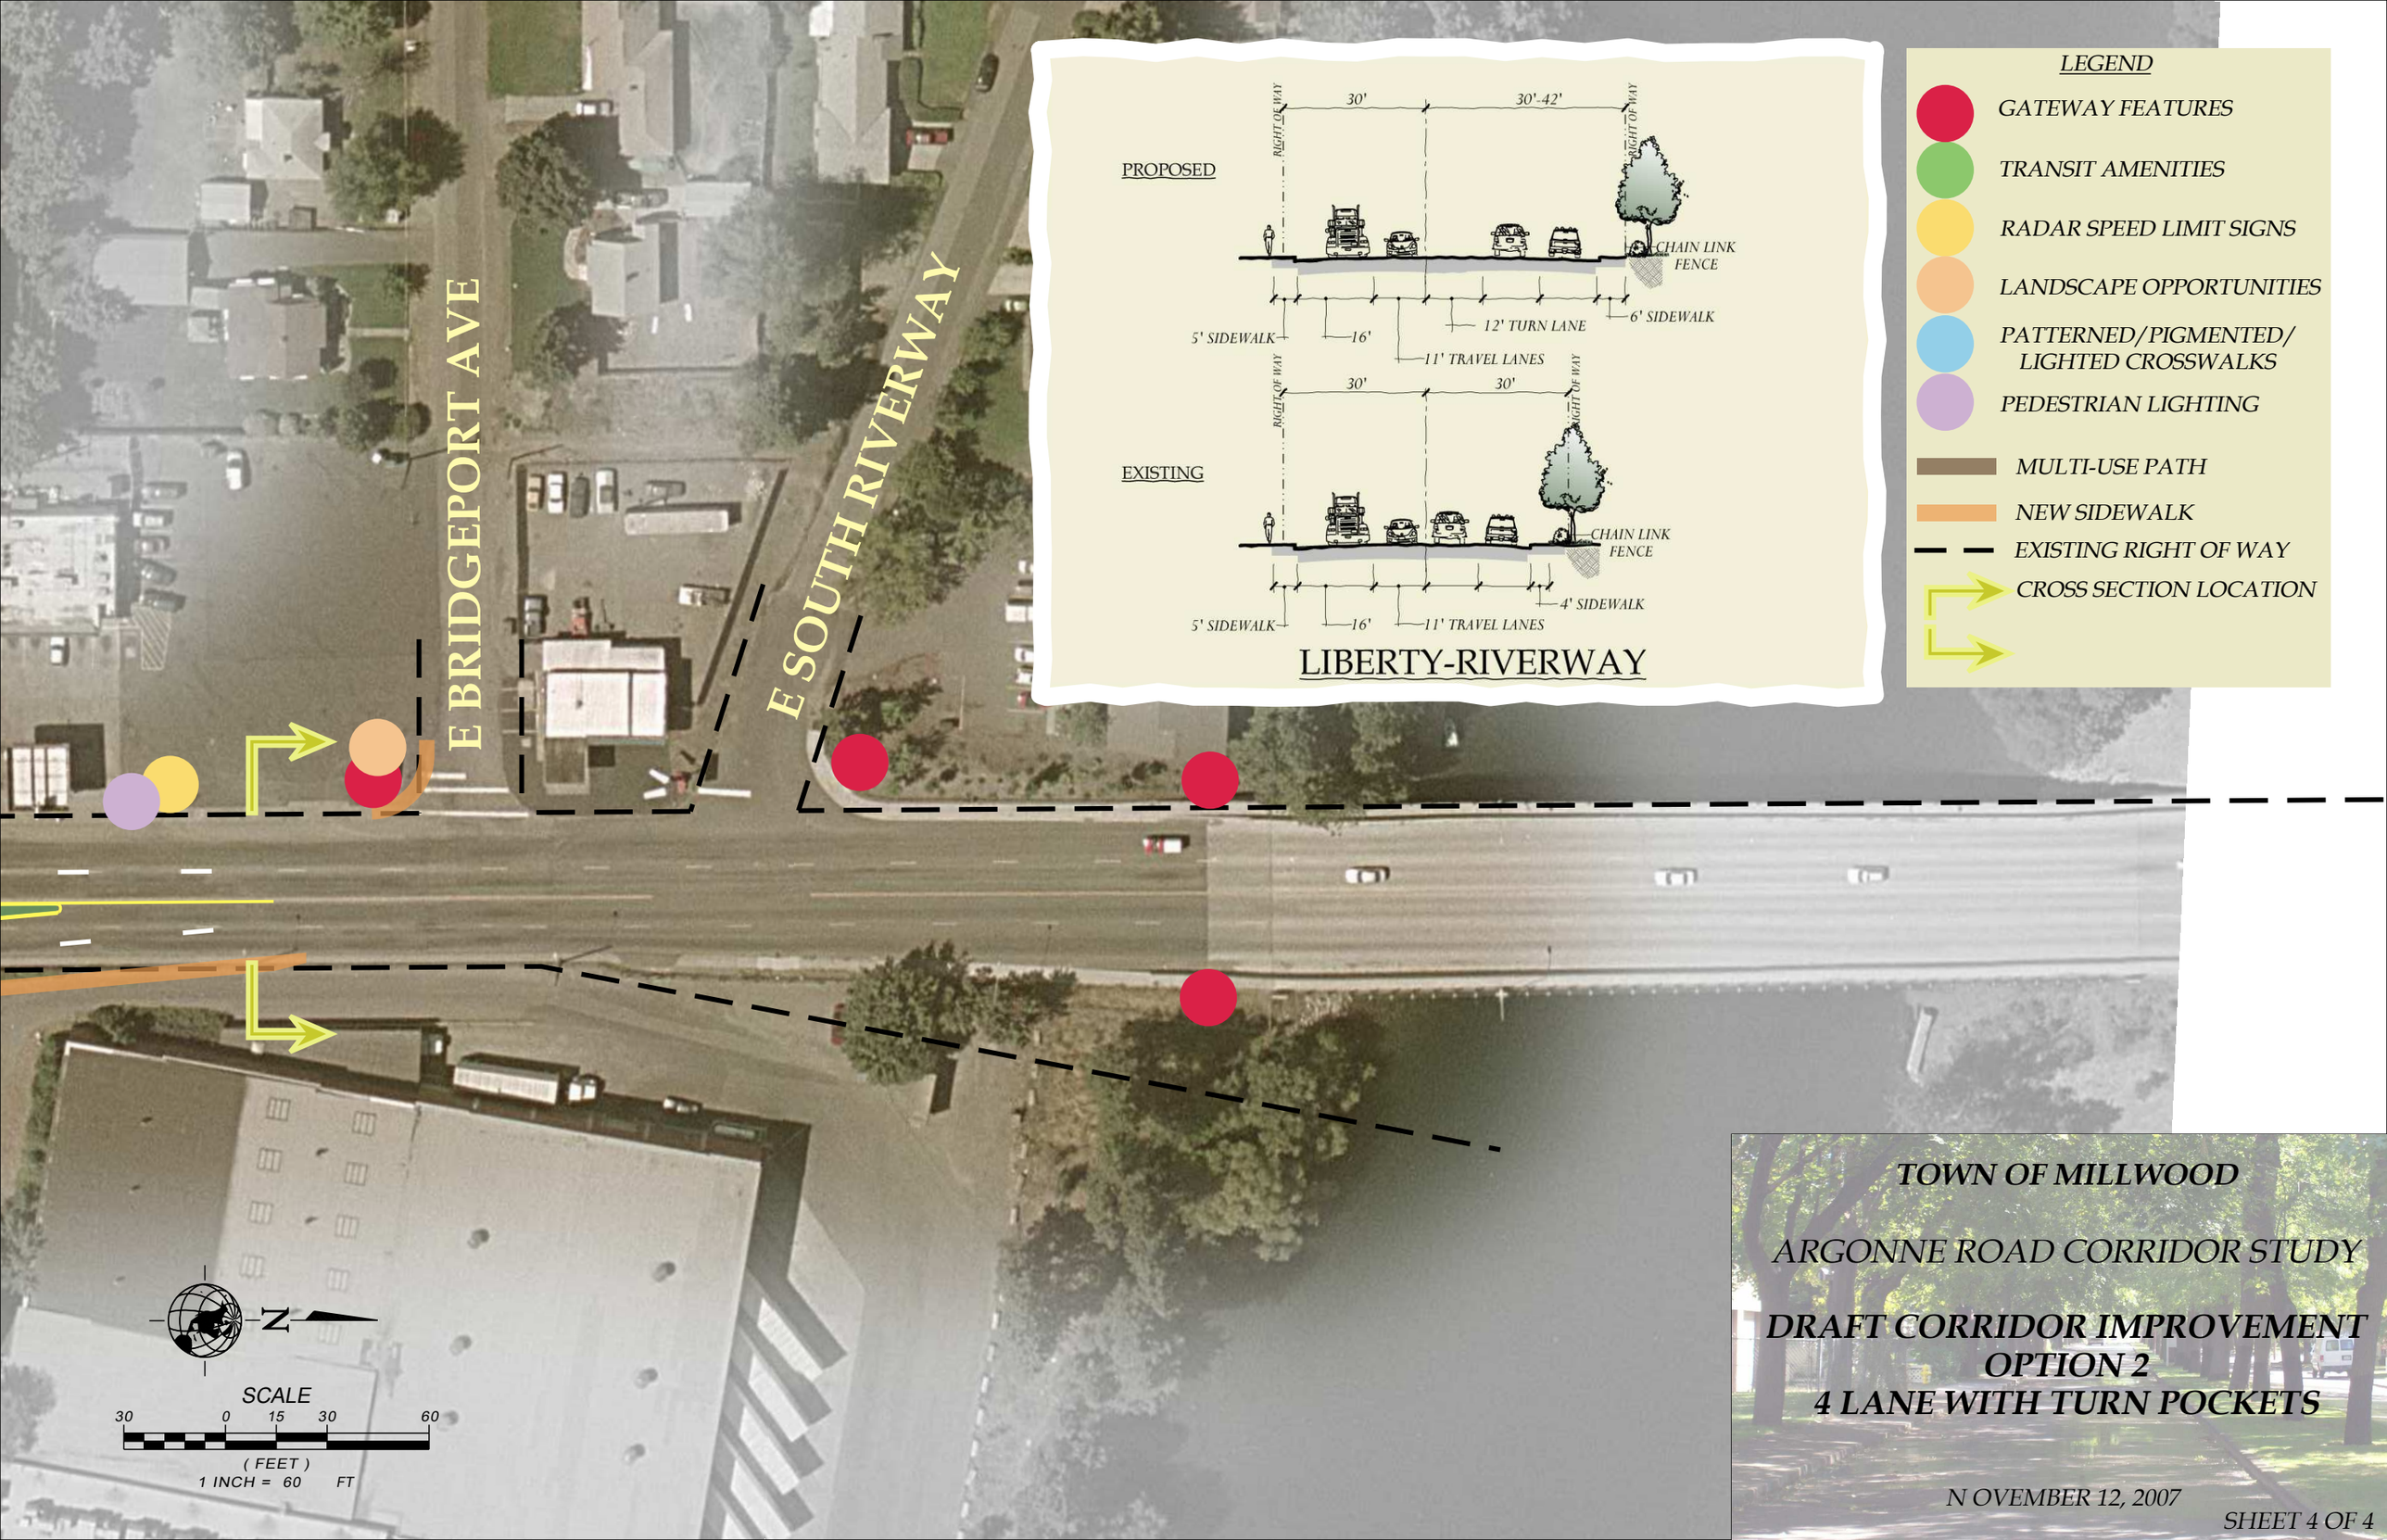

TOWN OF MILLWOOD

ARGONNE ROAD CORRIDOR STUDY

DRAFT CORRIDOR IMPROVEMENT
OPTION 2
4 LANE WITH TURN POCKETS

N OVEMBER 12, 2007

SHEET 4 OF 4